UNIVERSITY OF MARYLAND

QUANDEL J.VINTON SCHAFER

Baseball Player Development Facility Preliminary Logistics Plan

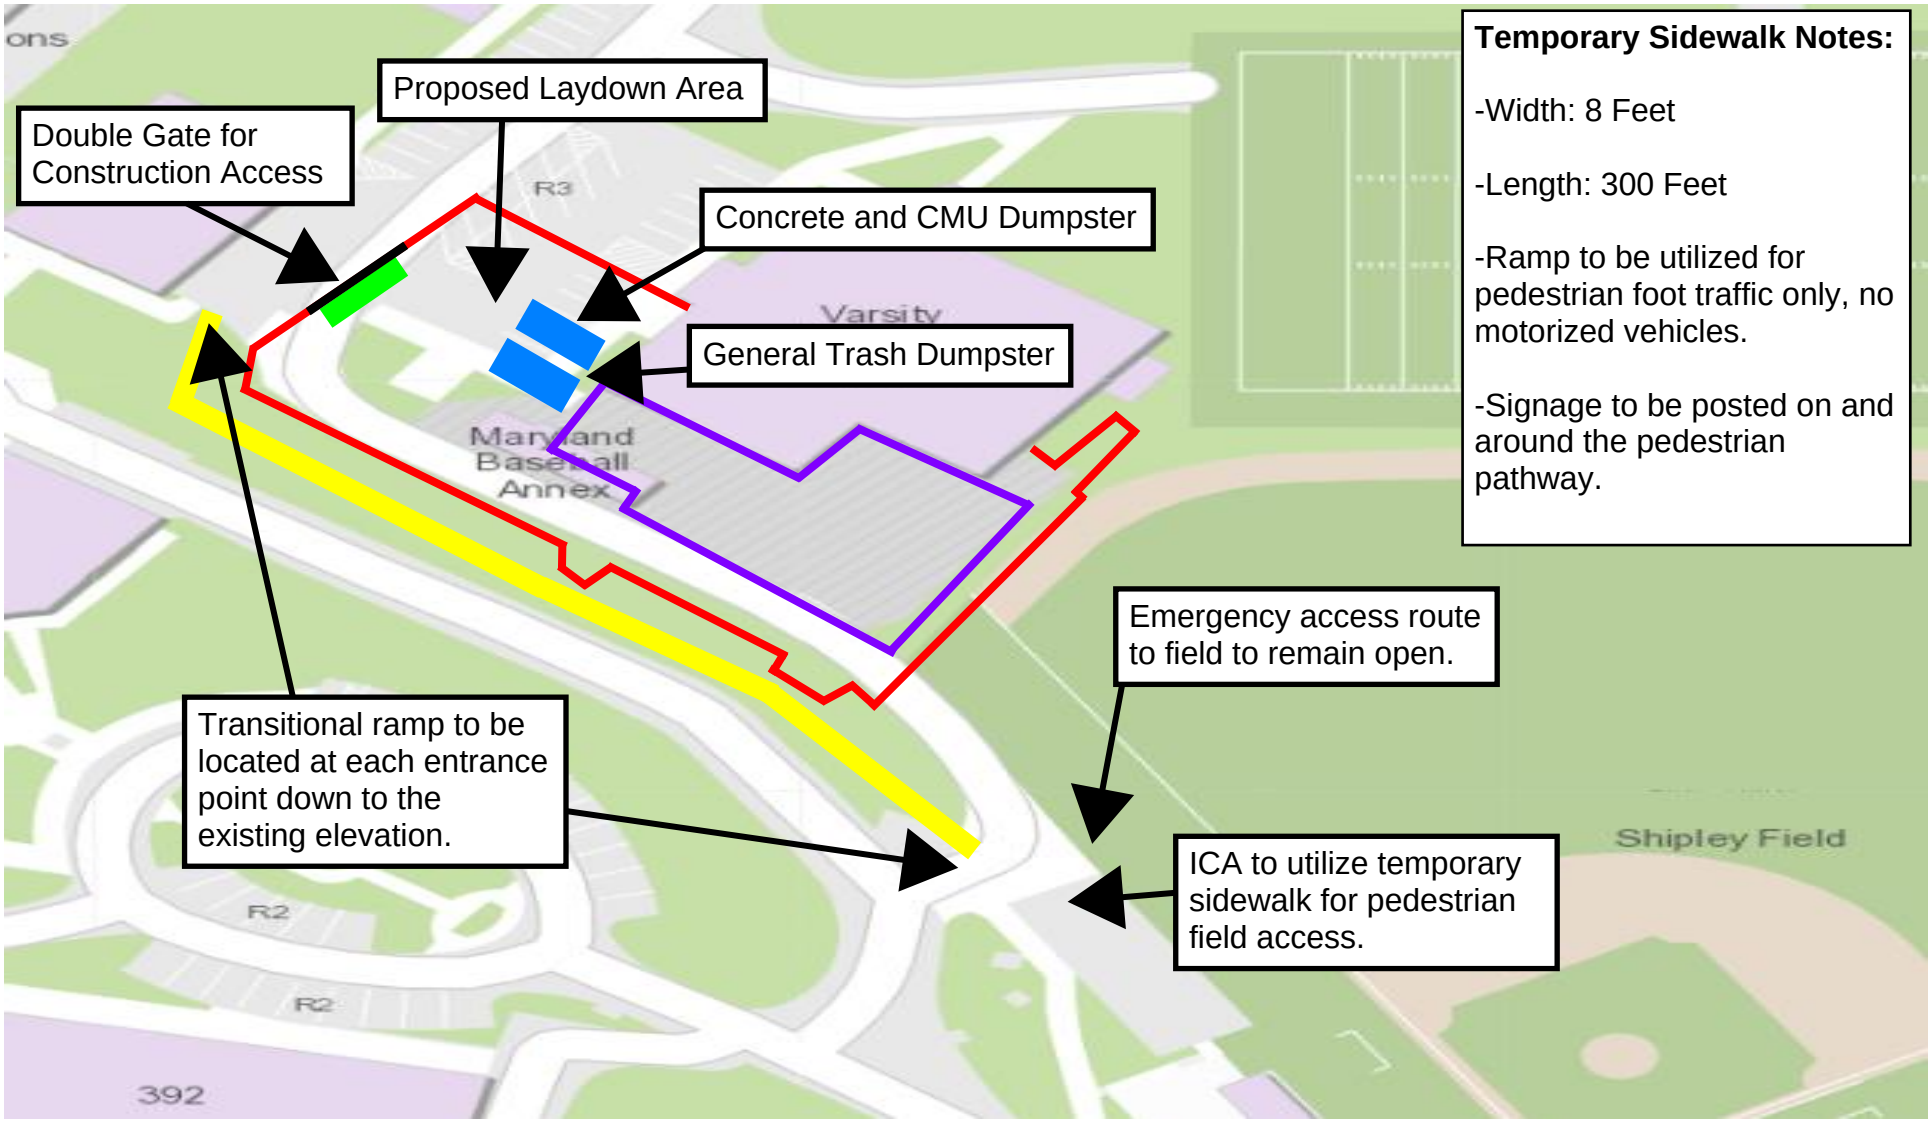

Temporary Sidewalk Notes:

-Width: 8 Feet

-Length: 300 Feet

-Ramp to be utilized for pedestrian foot traffic only, no motorized vehicles.

-Signage to be posted on and around the pedestrian pathway.

Proposed Fencing	Proposed Baseball Player Development Facility	Stabilized Construction Entrance	Temporary Sidewalk Path

5-23-2024