




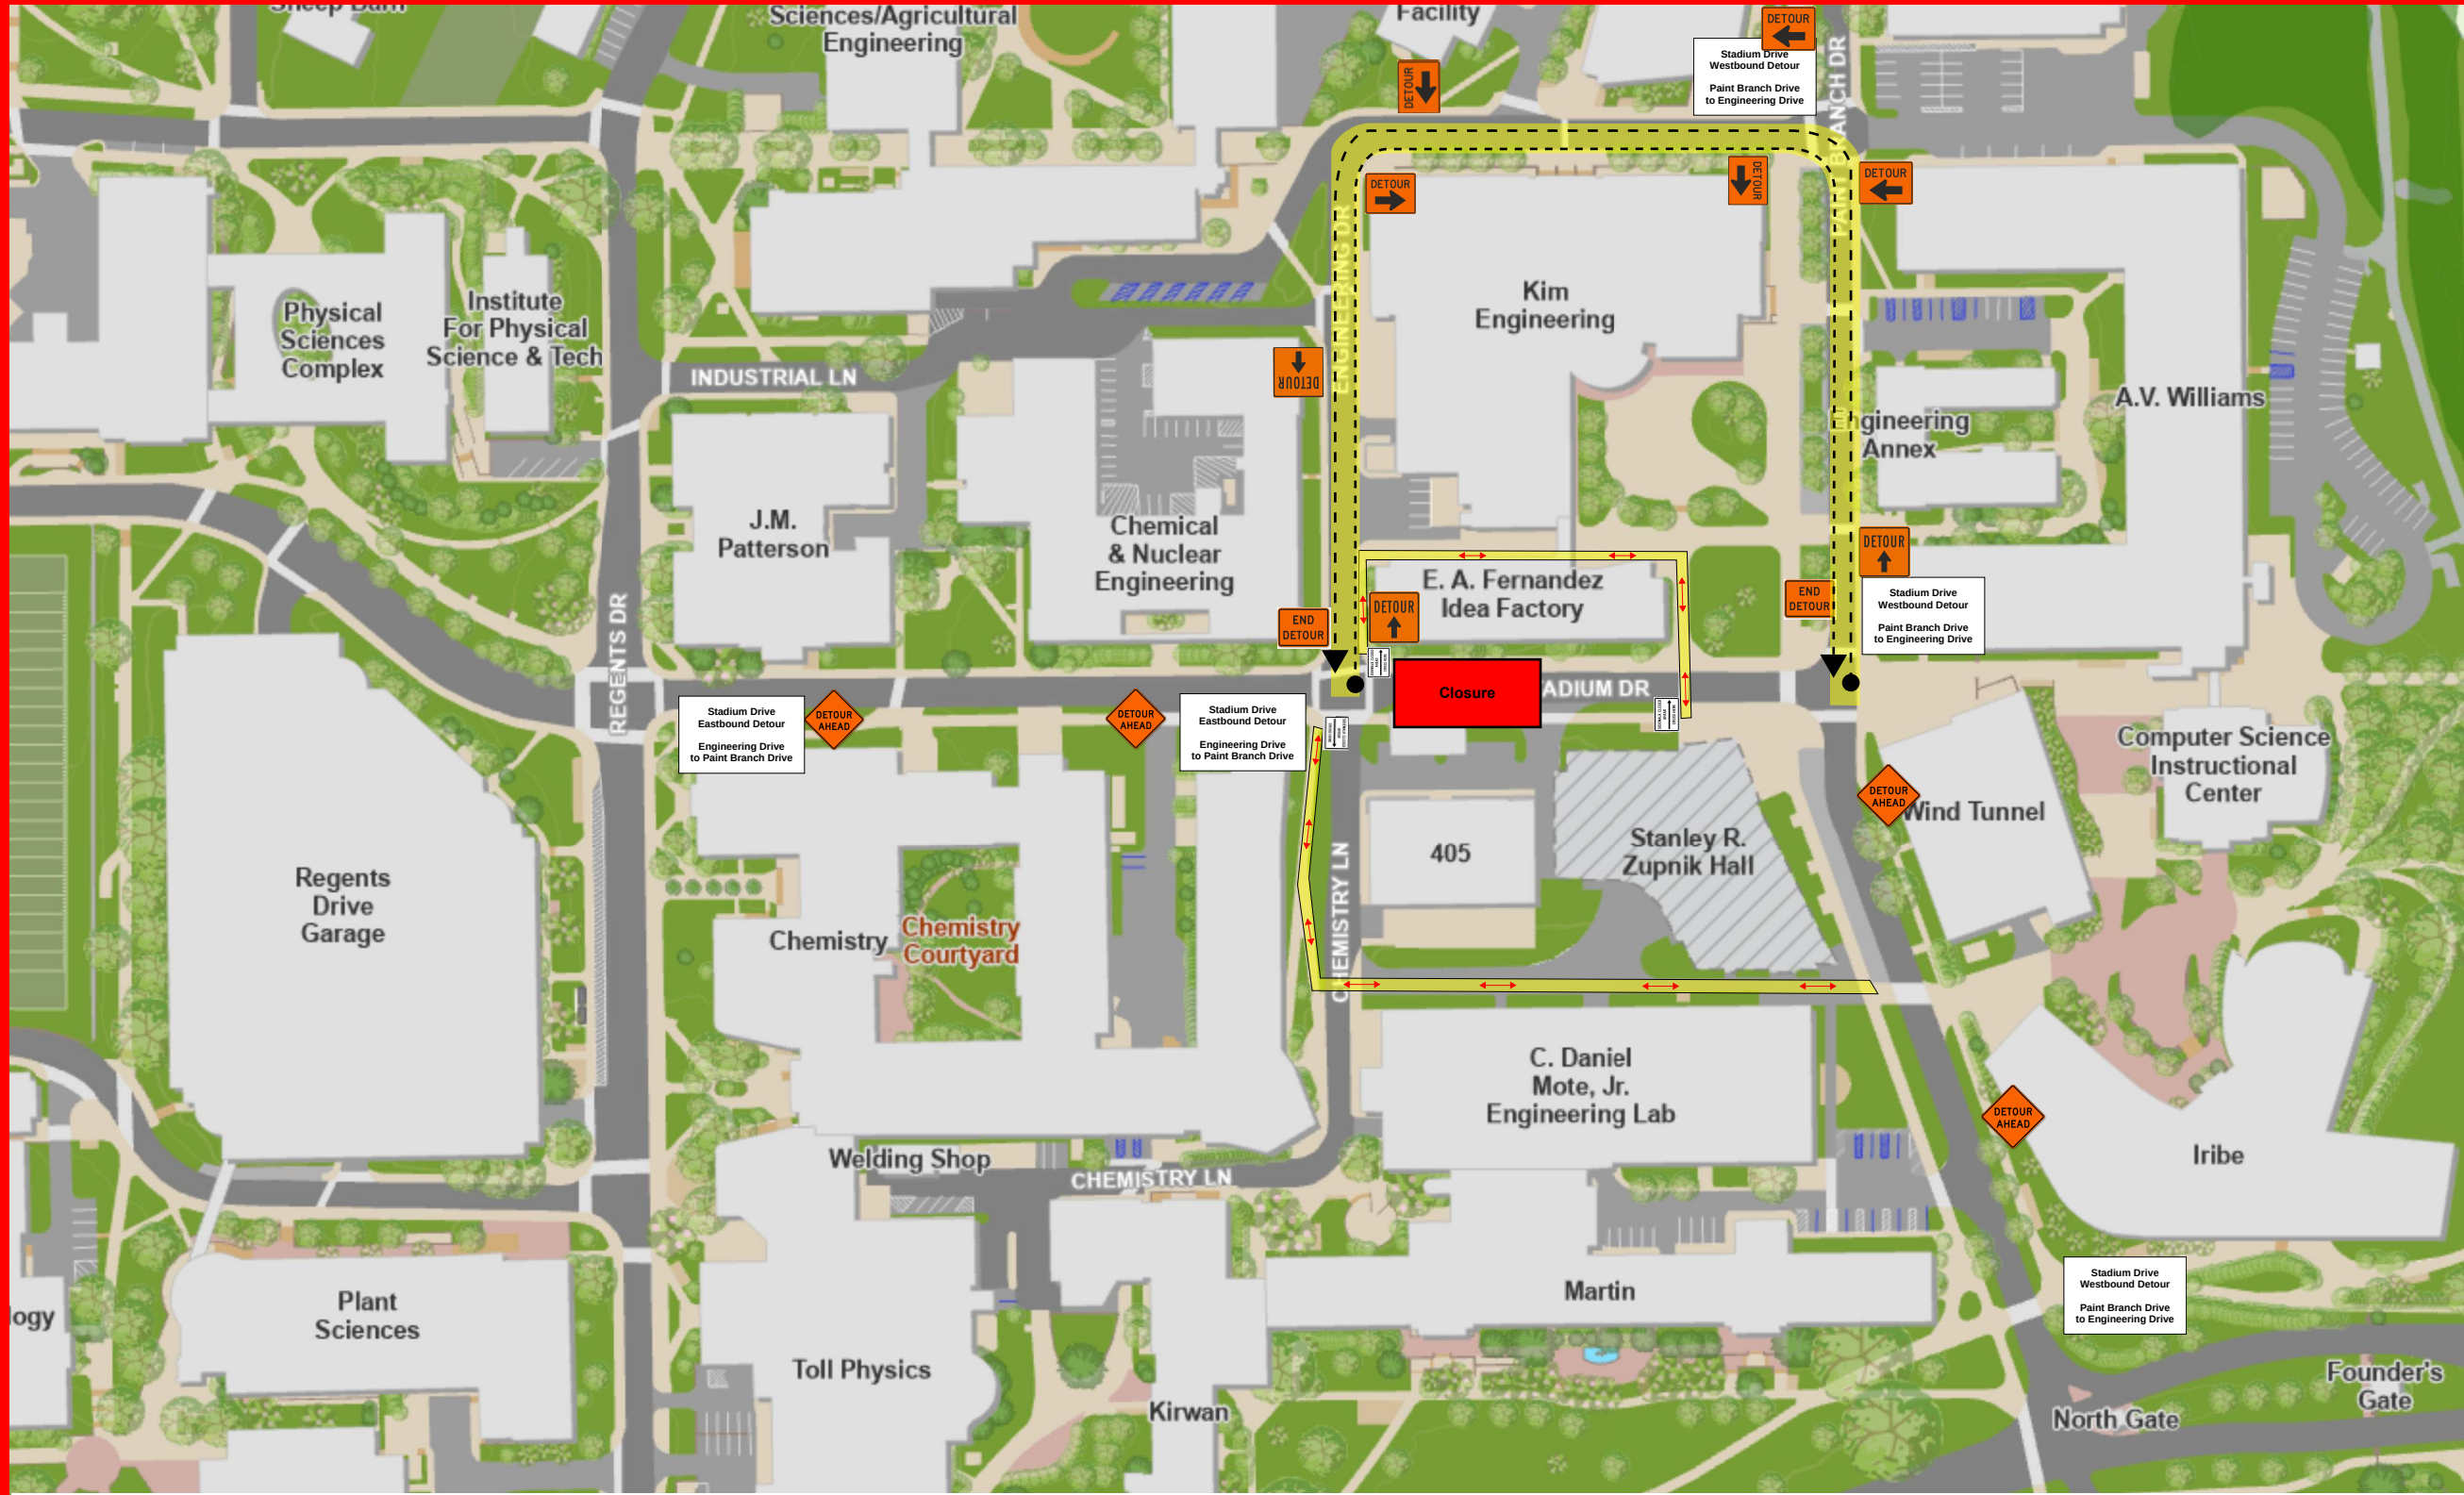

**FACILITIES
MANAGEMENT**
DEPARTMENT OF PLANNING & CONSTRUCTION

DTP-4 Renovation and Upgrade
Stadium Drive Closure

Road Closure / Work Area

Pedestrian Detour

Vehicular Detour

DETOUR
AHEAD

SIDEWALK CLOSED
AHEAD
CROSS HERE

Traffic Control
Signage

END
DETOUR

Construction Activities:
Major renovation of DTP-4 requires the use of a crane. Crane to be placed in Stadium Drive. Stadium Drive to be closed in both directions from the intersection of Chemistry Lane / Engineering Drive to the shared loading dock between Zupnik Hall and DTP-4.

Schedule:
Start Date: 10/14/26
Target Completion Date: ~Spring 2027

Traffic Impacts:
Vehicular traffic to detour to the North following Engineering Drive and Paint Branch Drive.
Pedestrian traffic to detour either to the north through the IDEA Factory Plaza or the Zupnik Hall Plaza.

NextGen